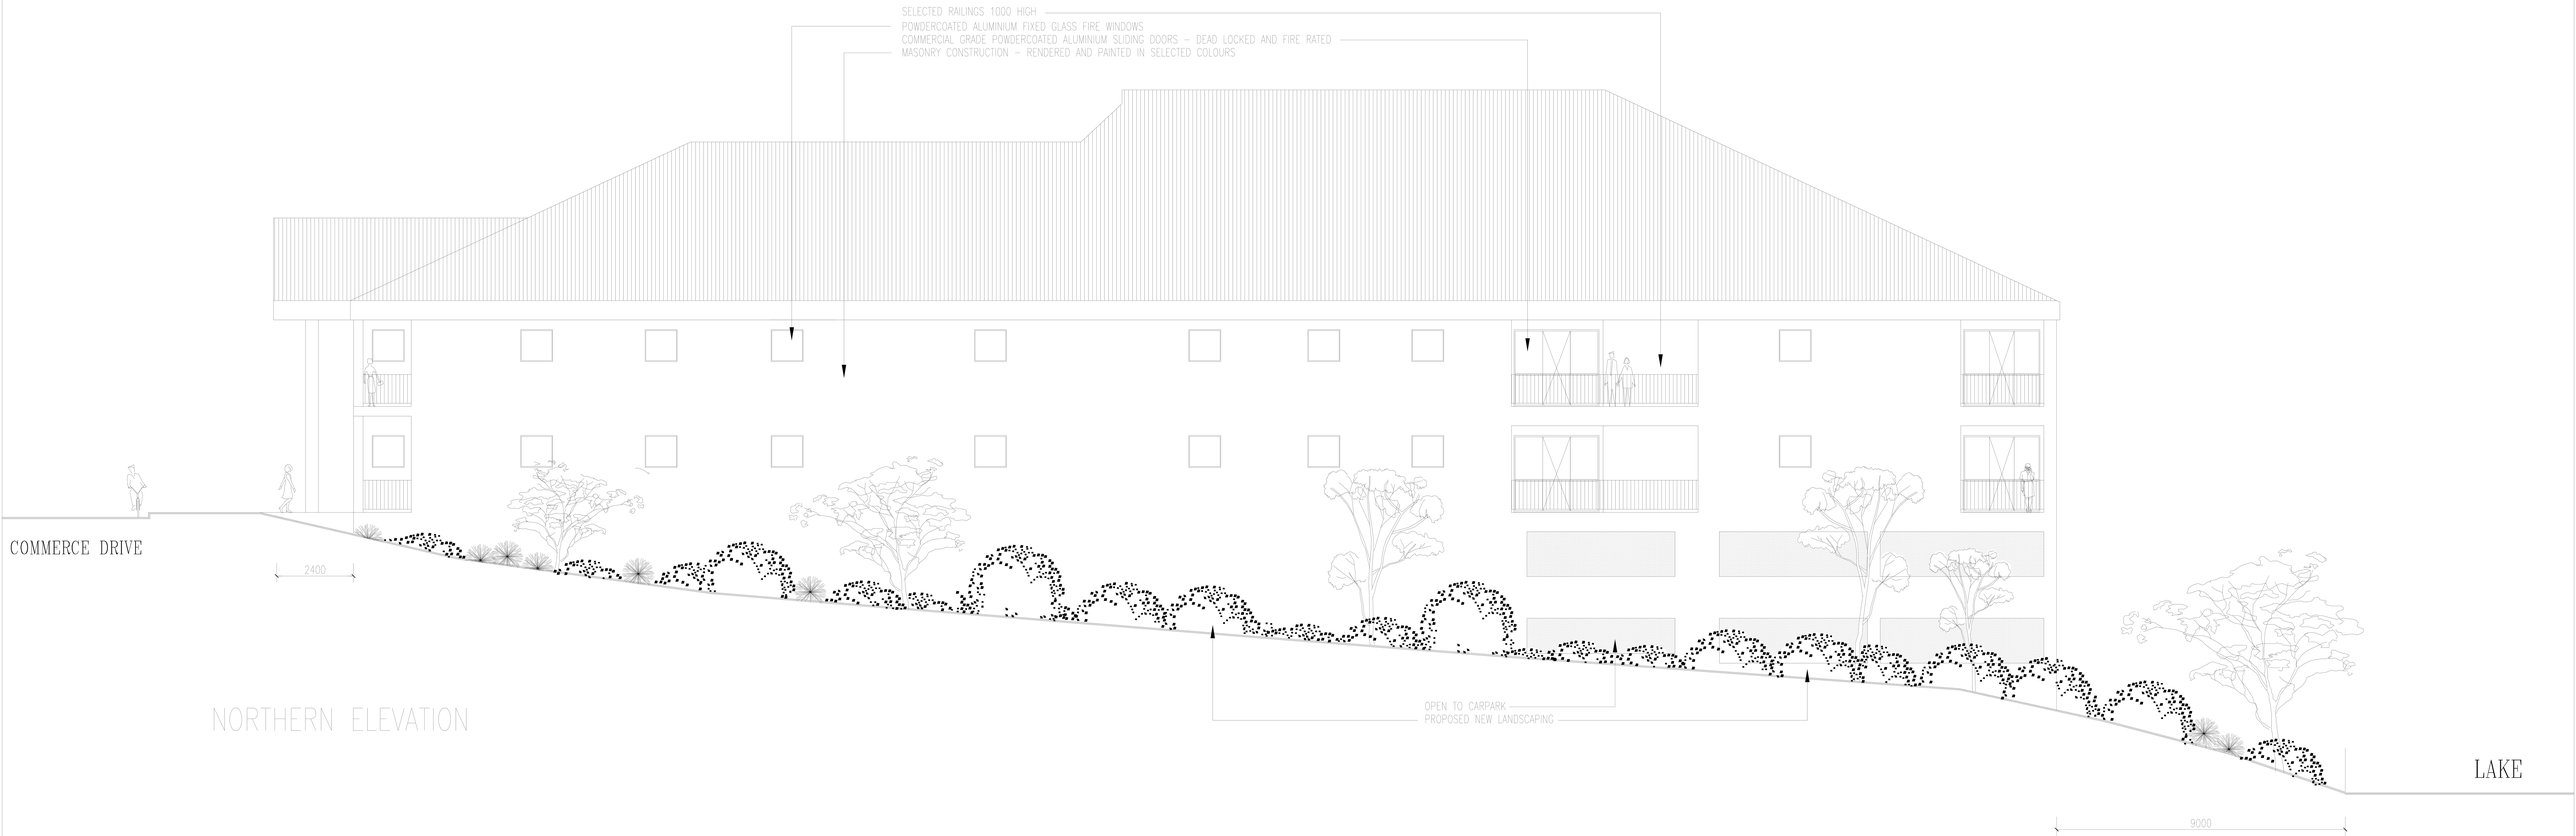

NORTHERN ELEVATION

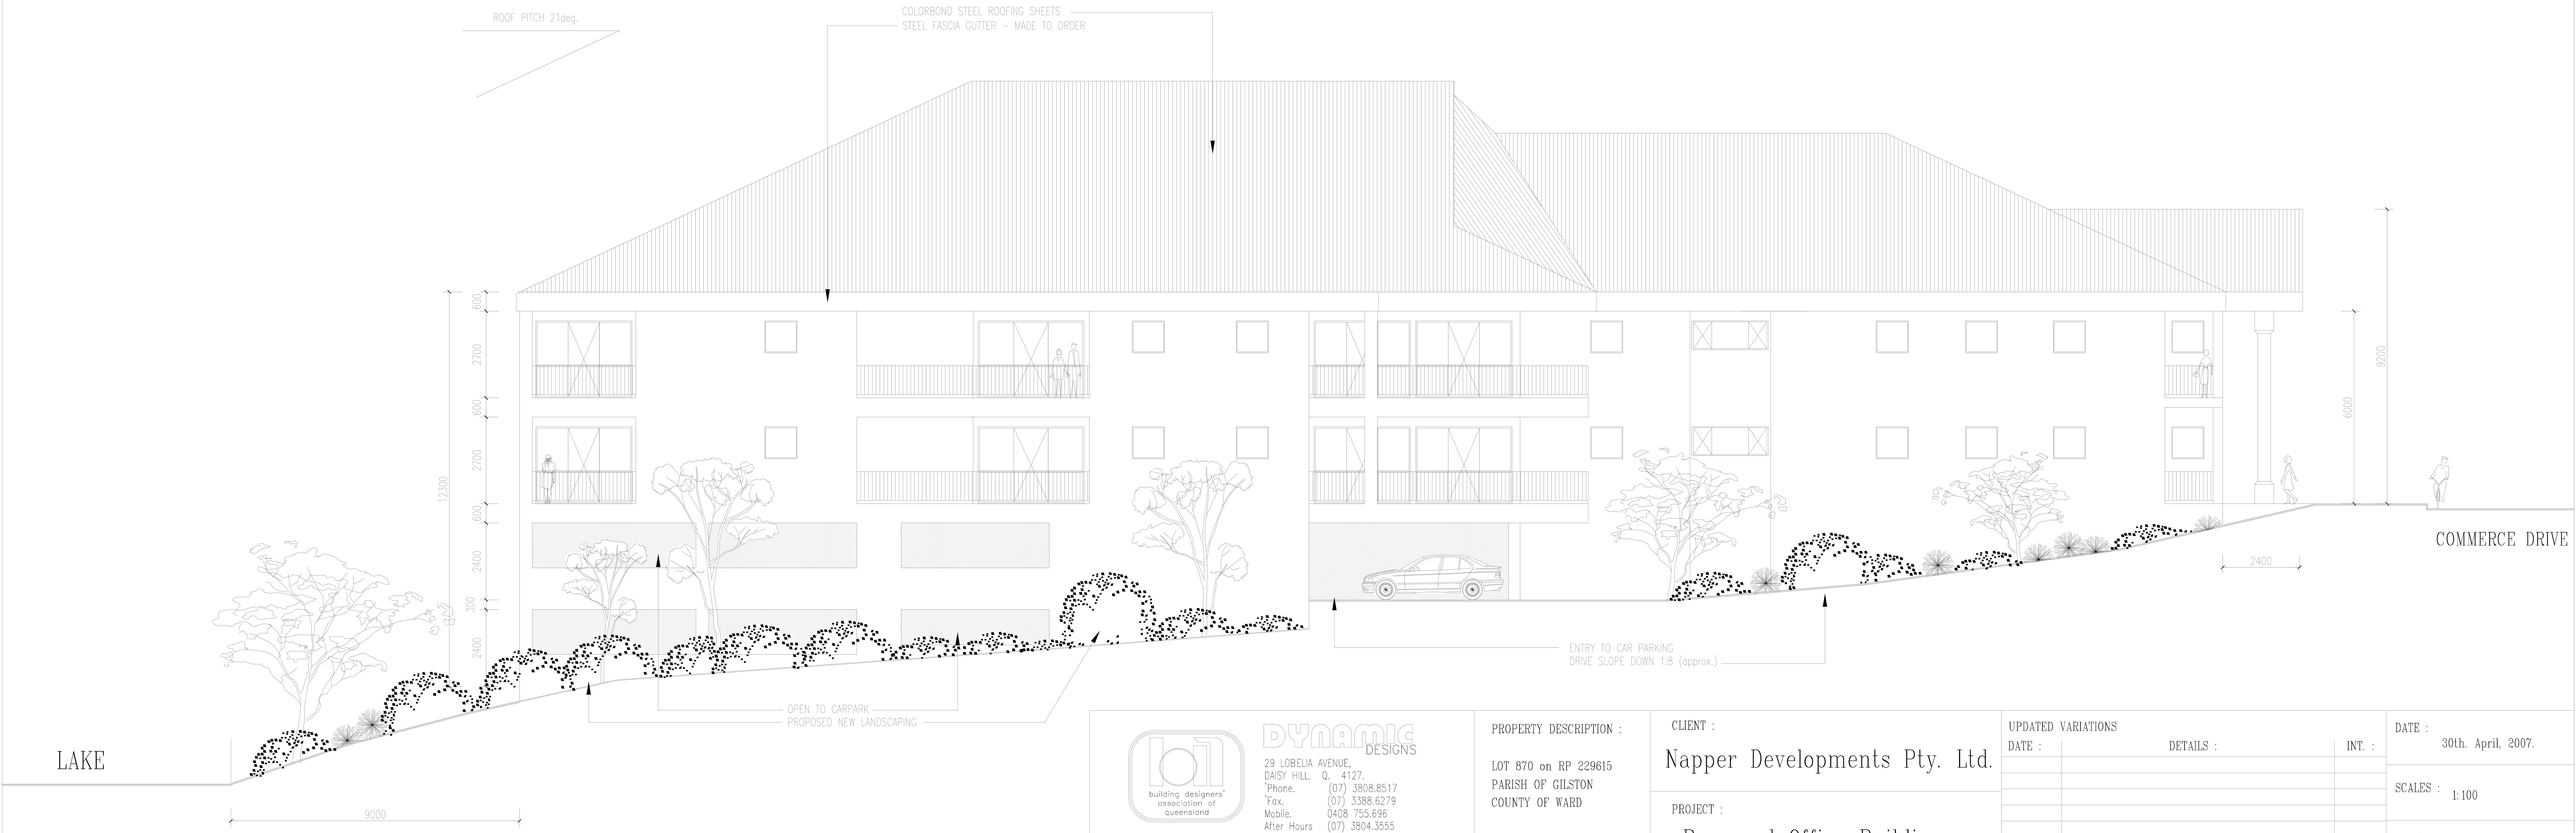

SOUTHERN ELEVATION

building designers' association of queensland

DYNAMIC DESIGNS

29 LOBELIA AVENUE,
DAISY HILL. Q. 4127.
'Phone. (07) 3808.8517
'Fax. (07) 3388.6279
Mobile. 0408 755.696
After Hours (07) 3804.3555

COPYRIGHT

ALL PLANS ARE COPYRIGHT WHOLLY AND IN PART AND ARE THE PROPERTY OF DYNAMIC DESIGNS (REG.) THEY MUST NOT BE COPIED OR OTHERWISE USED WITHOUT THE WRITTEN AUTHORITY OF THE OWNER.

PROPERTY DESCRIPTION :

LOT 870 on RP 229615
PARISH OF GILSTON
COUNTY OF WARD

DRAWN :

P.NELSON (Reg.No. 65498)
Dip.Arch. AIDIA. MSIDA. MBDAQ.

CLIENT :

Napper Developments Pty. Ltd.

PROJECT :

Proposed Office Building

33 COMMERCE DRIVE,
ROBINA. Q. 4226

UPDATED VARIATIONS

DATE :	DETAILS :	INT. :

DATE : 30th. April, 2007.

SCALES : 1:100

Drawing No.: 0705-06